THIS IS TO CERTIFY THAT ON THE 19th DAY OF FEBRUARY, 2003, I SURVEYED TH PROPERTY SHOWN ON THIS PLAT, AND THAT THE TITLE LINES AND THE WALLS OF THE BUILDINGS ANY, ARE AS SHOWN HEREON.

SIGNED _____
REGISTERED SURVEYOR

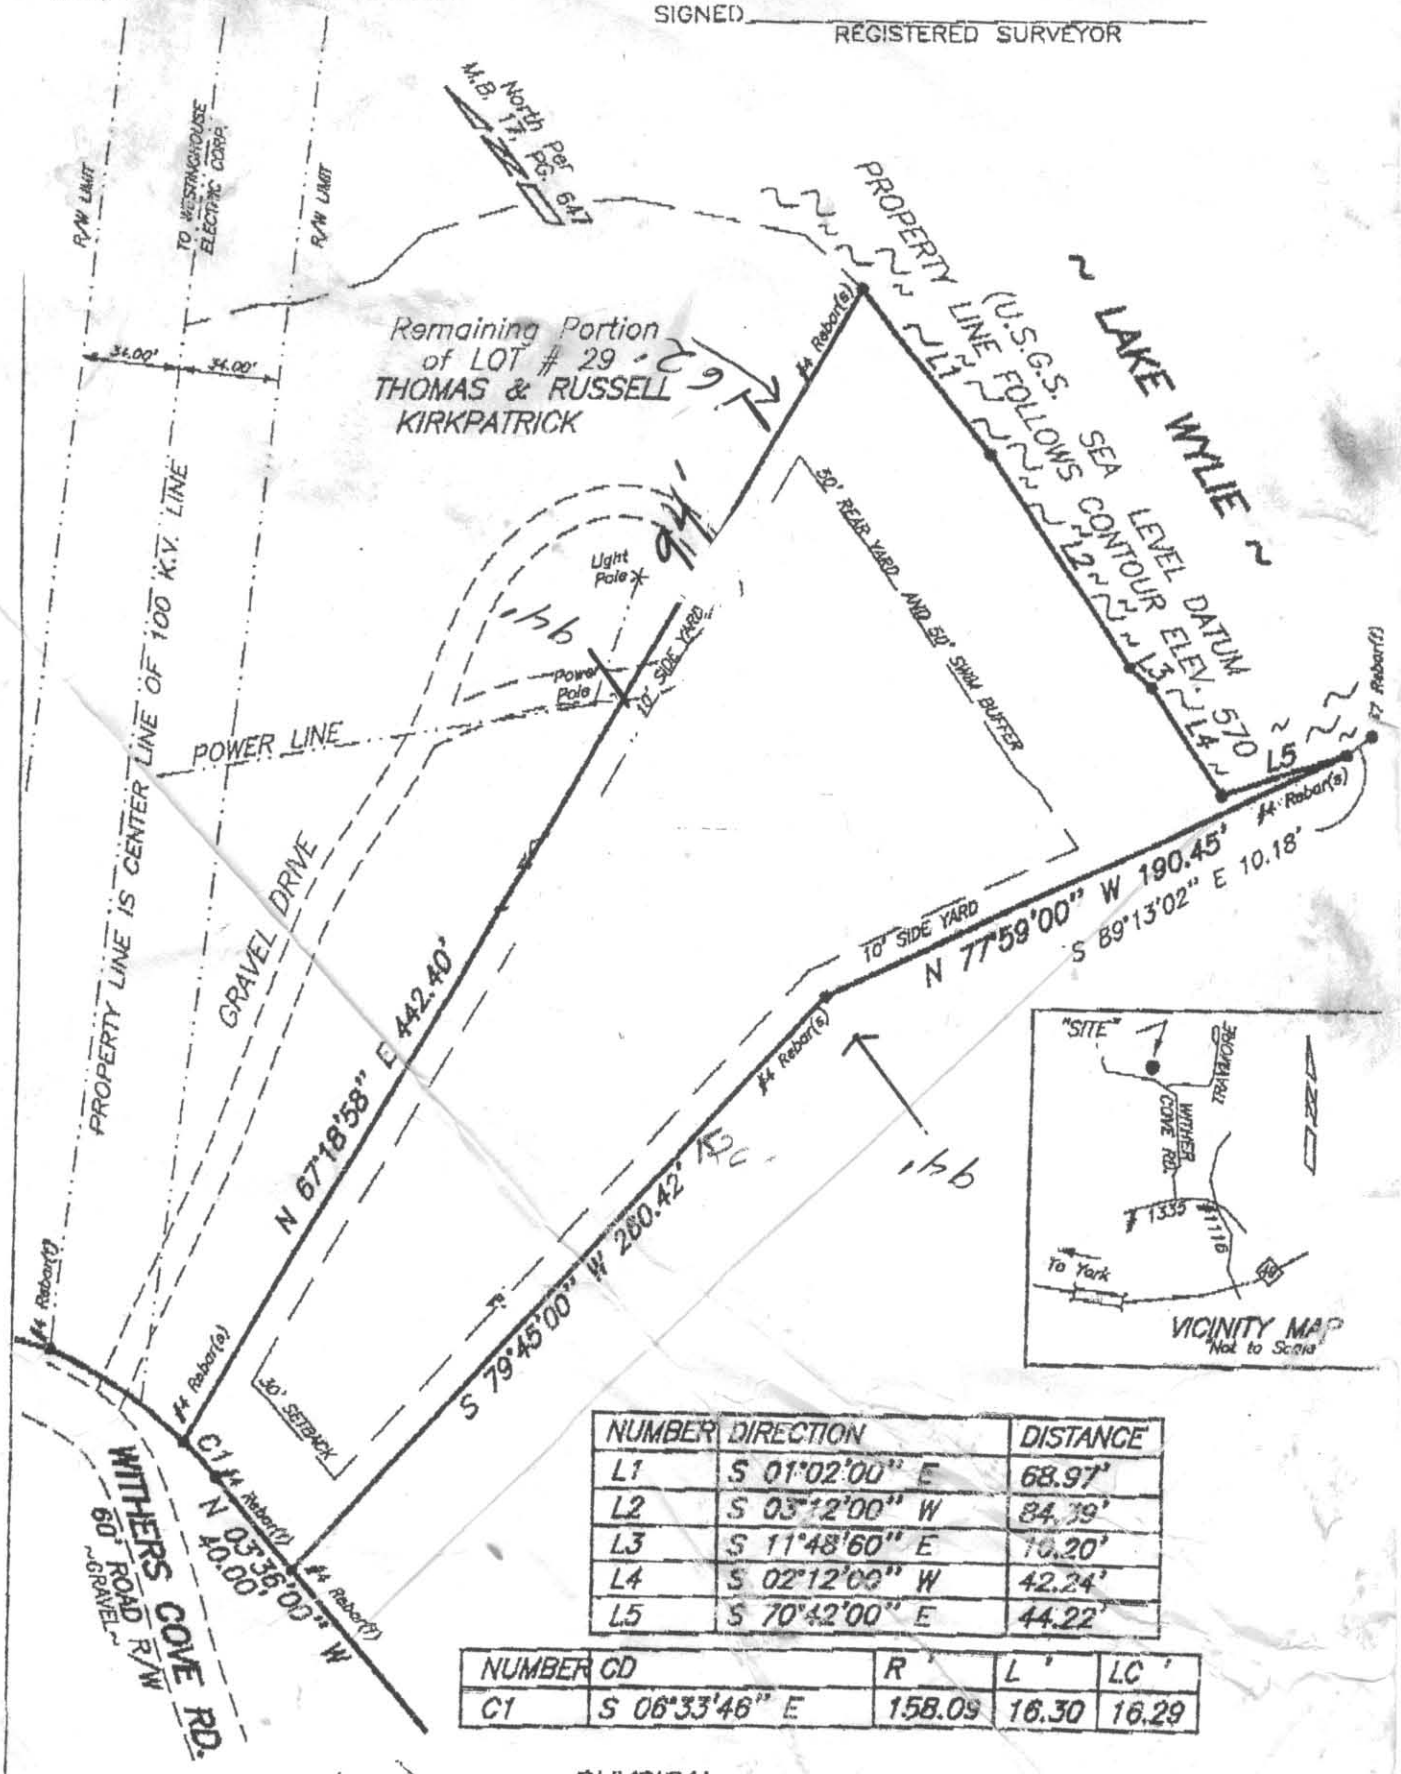

NUMBER	DIRECTION	DISTANCE
L1	S 01°02'00" E	68.97'
L2	S 03°12'00" W	84.39'
L3	S 11°48'60" E	10.20'
L4	S 02°12'00" W	42.24'
L5	S 70°42'00" E	44.22'

NUMBER	CD	R '	L '	LC '
C1	S 06°33'46" E	158.09	16.30	16.29

LEGEND
(f) = FOUND RON PIN/PIPE
(s) = SET IRON PIN/PIPE

(1.2)

PHYSICAL SURVEY
OF
1.08 ACRE PORTION OF LOT # 29, SECTION 39
OF CRESCENT LAND & TIMBER CORP.